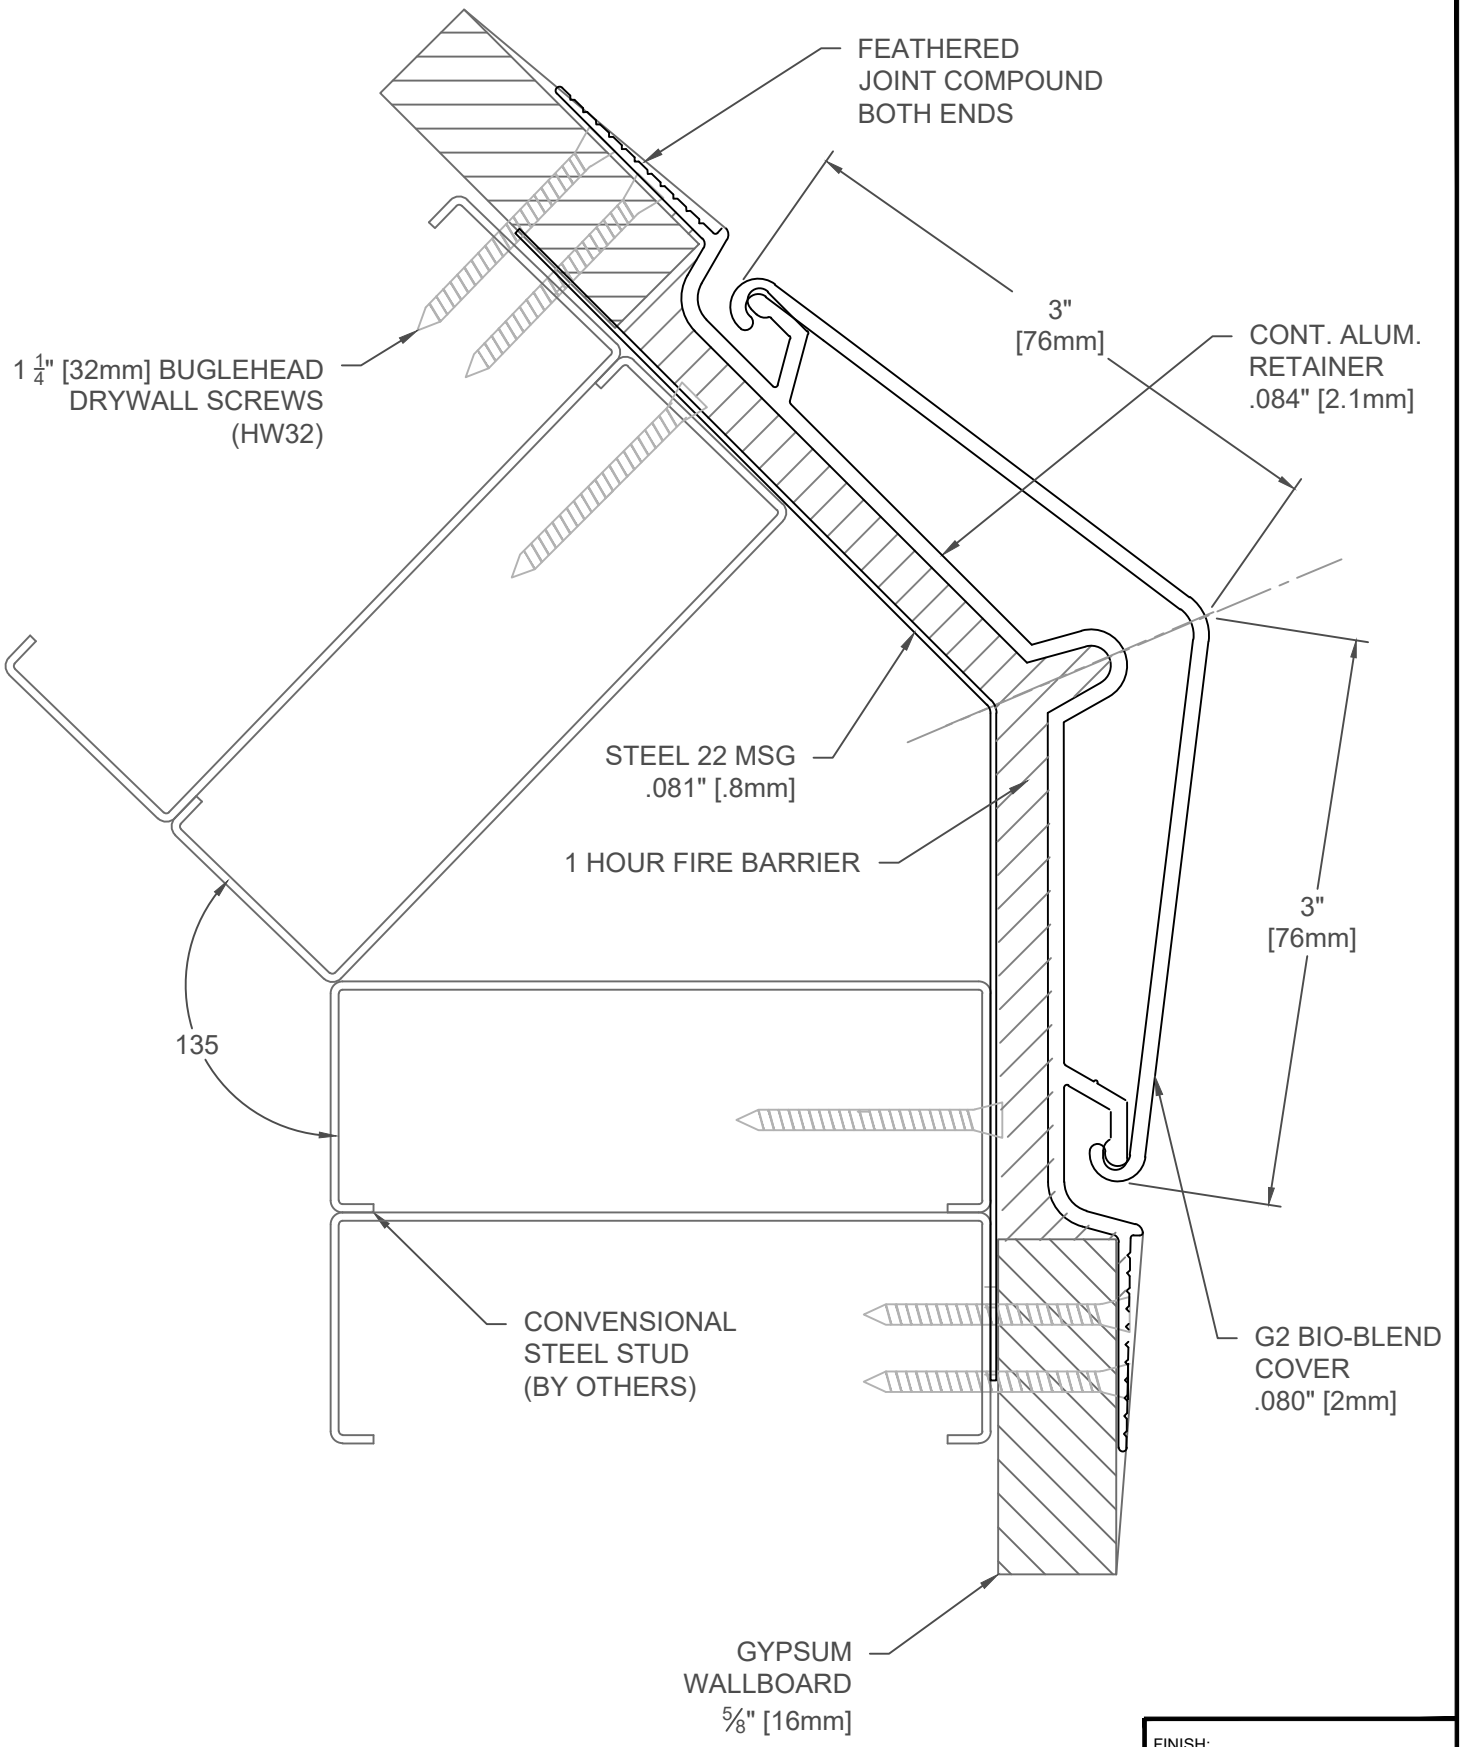


| | | | |
|---|---|---|---|
| PROJECT: | G2-130R1 1 HOUR FIRE RATED CORNER GUARD | DATE: 3/17/11 | FINISH: |
| CUSTOMER: | | SCALE: 1:1 | inpro. |
| LOCATION: | | DOC:CADIPC.173/R1 | For More Information Visit: Inprocorp.com |